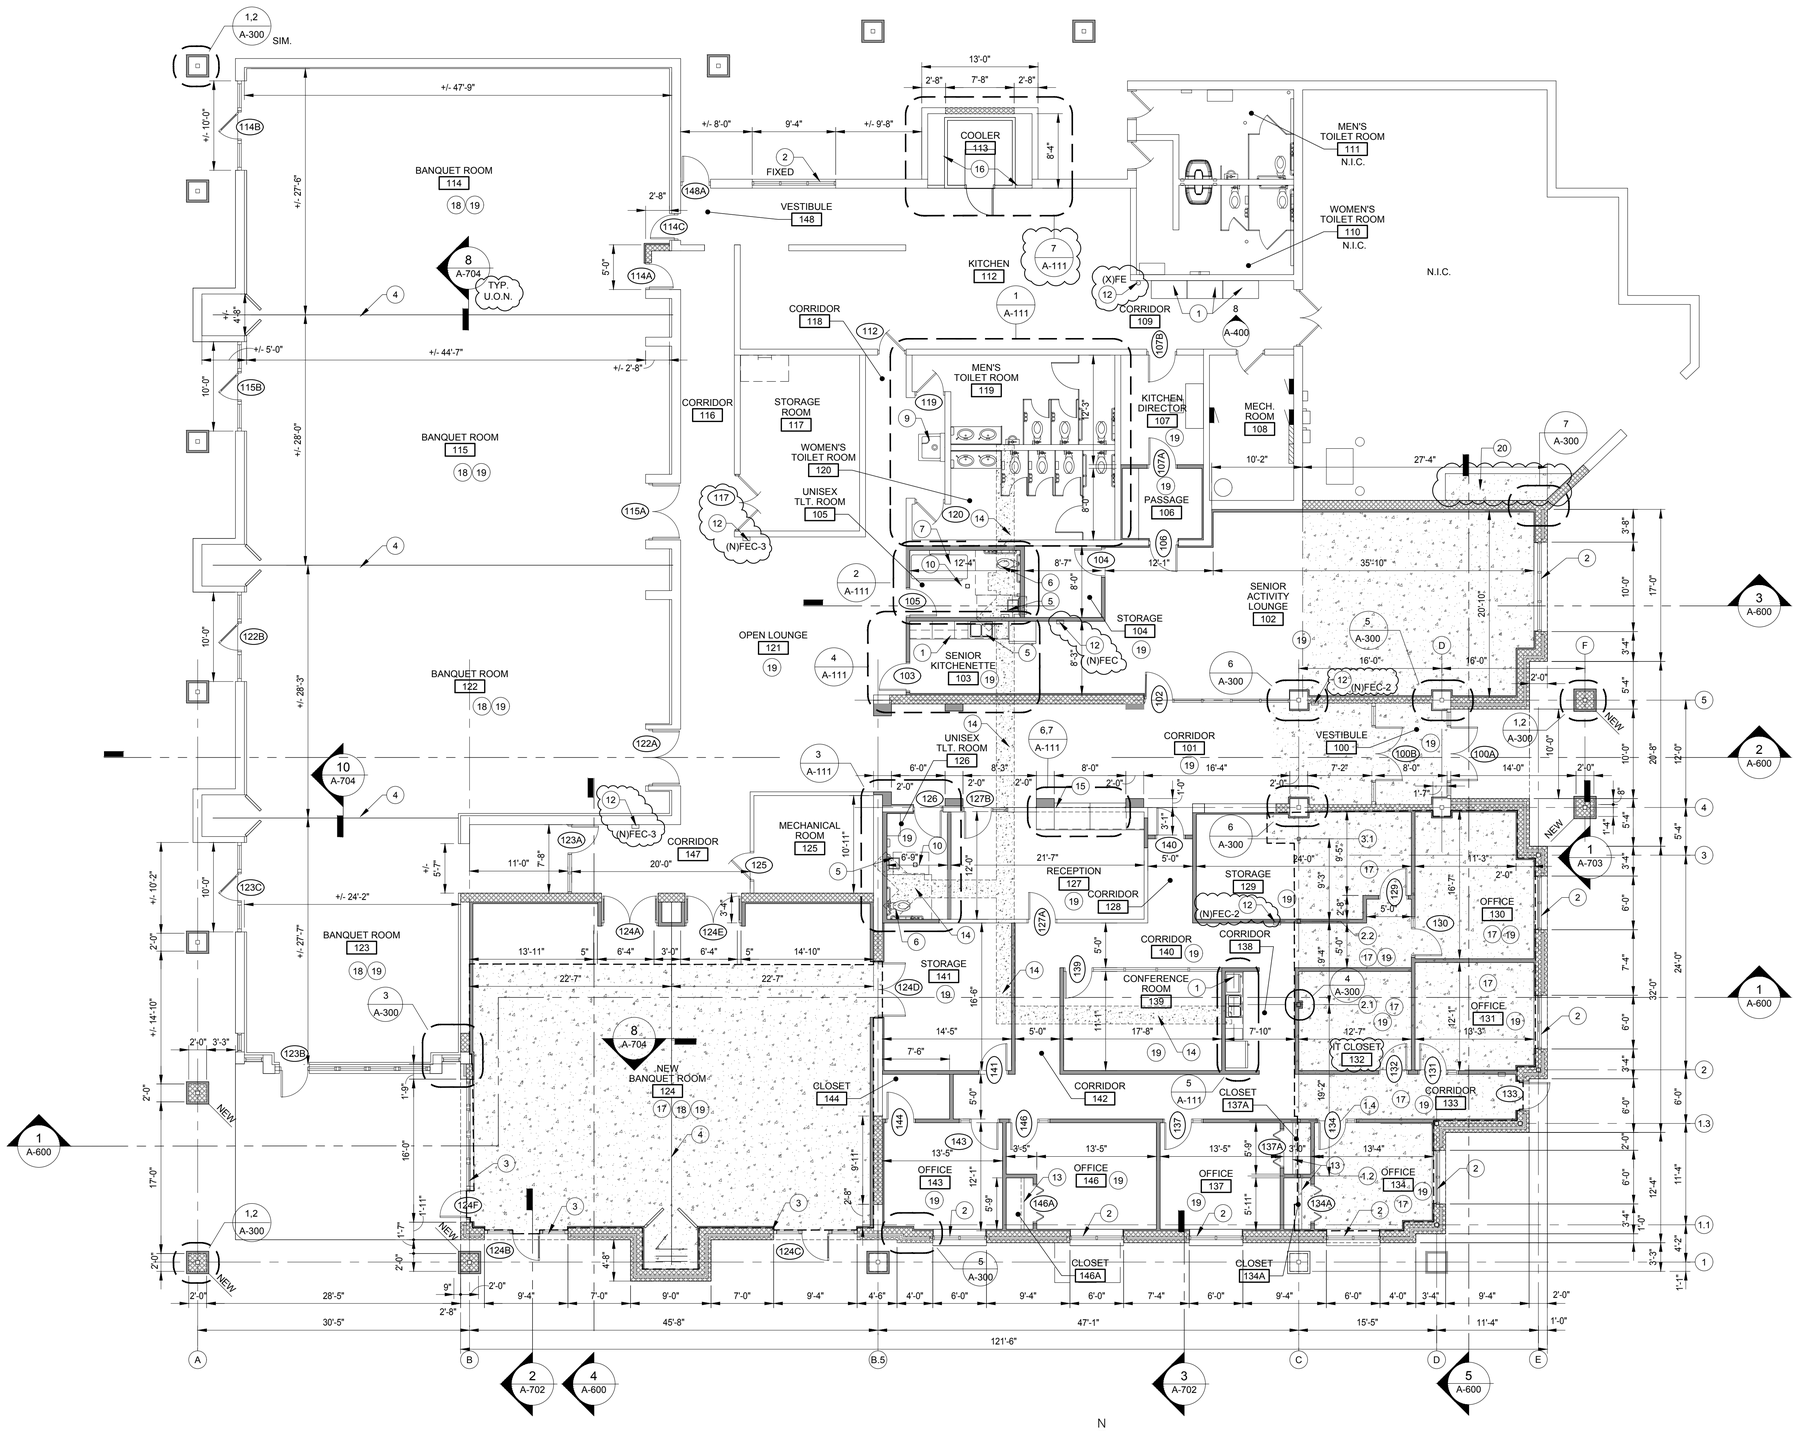


## PROPOSED FLOOR PLAN

SCALE: 1/8"=1'-0"

## FLOOR PLAN NOTES:

1. NEW MILLWORK
2. NEW WINDOW AND SILL
3. NEW ALUMINUM STOREFRONT
4. NEW MOVABLE PARTITION
5. NEW SINK
6. NEW TOILET
7. NEW ADULT CHANGING STATION
8. NEW URINAL
9. EXISTING DRINKING FOUNTAIN
10. NEW FLOOR DRAIN
11. NEW EQUIPMENT/APPLIANCES
12. FIRE EXTINGUISHER CABINET. N = NEW, X = EXISTING TO REMAIN. REFER TO SPECIFICATIONS.
13. NEW ROD AND SHELF
14. INFILL NEW TRENCH FOR NEW SANITARY LINE AND POUR NEW CONCRETE SLAB (+/-4").
15. NEW SERVICE COUNTER WITH TEMPERED GLASS PARTITION AND PARTITION POST (BASE BID). ALTERNATE NO. 1: NEW BALLISTIC GLASS IN LIEU OF TEMPERED GLASS. REFER TO INTERIOR ELEVATIONS.
16. NEW WALK-IN COOLER. PROVIDE NEW FILLER PANELS ON SIDE OF COOLER AND EXISTING WALL. EXISTING QUARRY TILE TO REMAIN.
17. NEW CONCRETE SLAB AS SHOWN HATCHED. REFER TO STRUCT. DWGS.
18. NEW CHAIR RAILS AT 34" A.F.F. ON ALL WALLS. REFER TO DETAIL 9/A7-04.
19. NEW FLOOR, WALL AND CEILING FINISHES. REFER TO FINISH SCHEDULE.
20. NEW CONCRETE PAVING.

### LEGEND

- NEW CONCRETE SLAB
- NEW PARTITIONS REFER TO LS-100 FOR PARTITION TYPES


Sidock Group
ARCHITECTS • ENGINEERS • CONSULTANTS

Corporate Headquarters
45650 Grand River Ave.
Novi, Michigan 48374
Ph: (248)349-4500 • Fax: (248)349-1429

Novi • Wyandotte • Muskegon
Lansing • Gaylord • Sault Ste. Marie
Williamsport, PA • Tampa, FL
www.sidockgroup.com


Client:
Brownstown Township

Project:
Brownstown Community Center Rennovation & Addition

21311 Telegraph Rd.
Brownstown, MI

Seal:

| Date | Issued For |
|---|---|
| 08/09/2025 | DESIGN DEVELOPMENT |
| 11/05/2024 | PROGRESS SET |
| 12/09/2024 | 90% OWNER REVIEW |
| 12/20/2024 | 100% CD |
| 01/07/2025 | IFC |
| 01/21/2025 | ADDENDUM 2 |

| | |
|---|---|
| Drawn: | AM/KN/NC |
| Checked: | KN |
| Approved: | MR |

Sheet Title:
PROPOSED FLOOR PLAN

Project Number: 24361.A

Sheet Number: A-110

THIS MATERIAL IS THE EXCLUSIVE PROPERTY OF SIDOCK GROUP, INC. AND CANNOT BE REPRODUCED, COPIED, OR USED IN ANY MANNER WITHOUT THE PRIOR WRITTEN CONSENT OF SIDOCK GROUP, INC. © 2024

\\SGFS3\Engineer-Project\2024 Project Files\24361 Brownstown - Remodel and Addition\CAD\06 Architectural and Design\SHEETS\Brownstown A-110 OVERALL FLOOR PLAN.dwg Tue, 21 Jan 2025 - 3:42pm